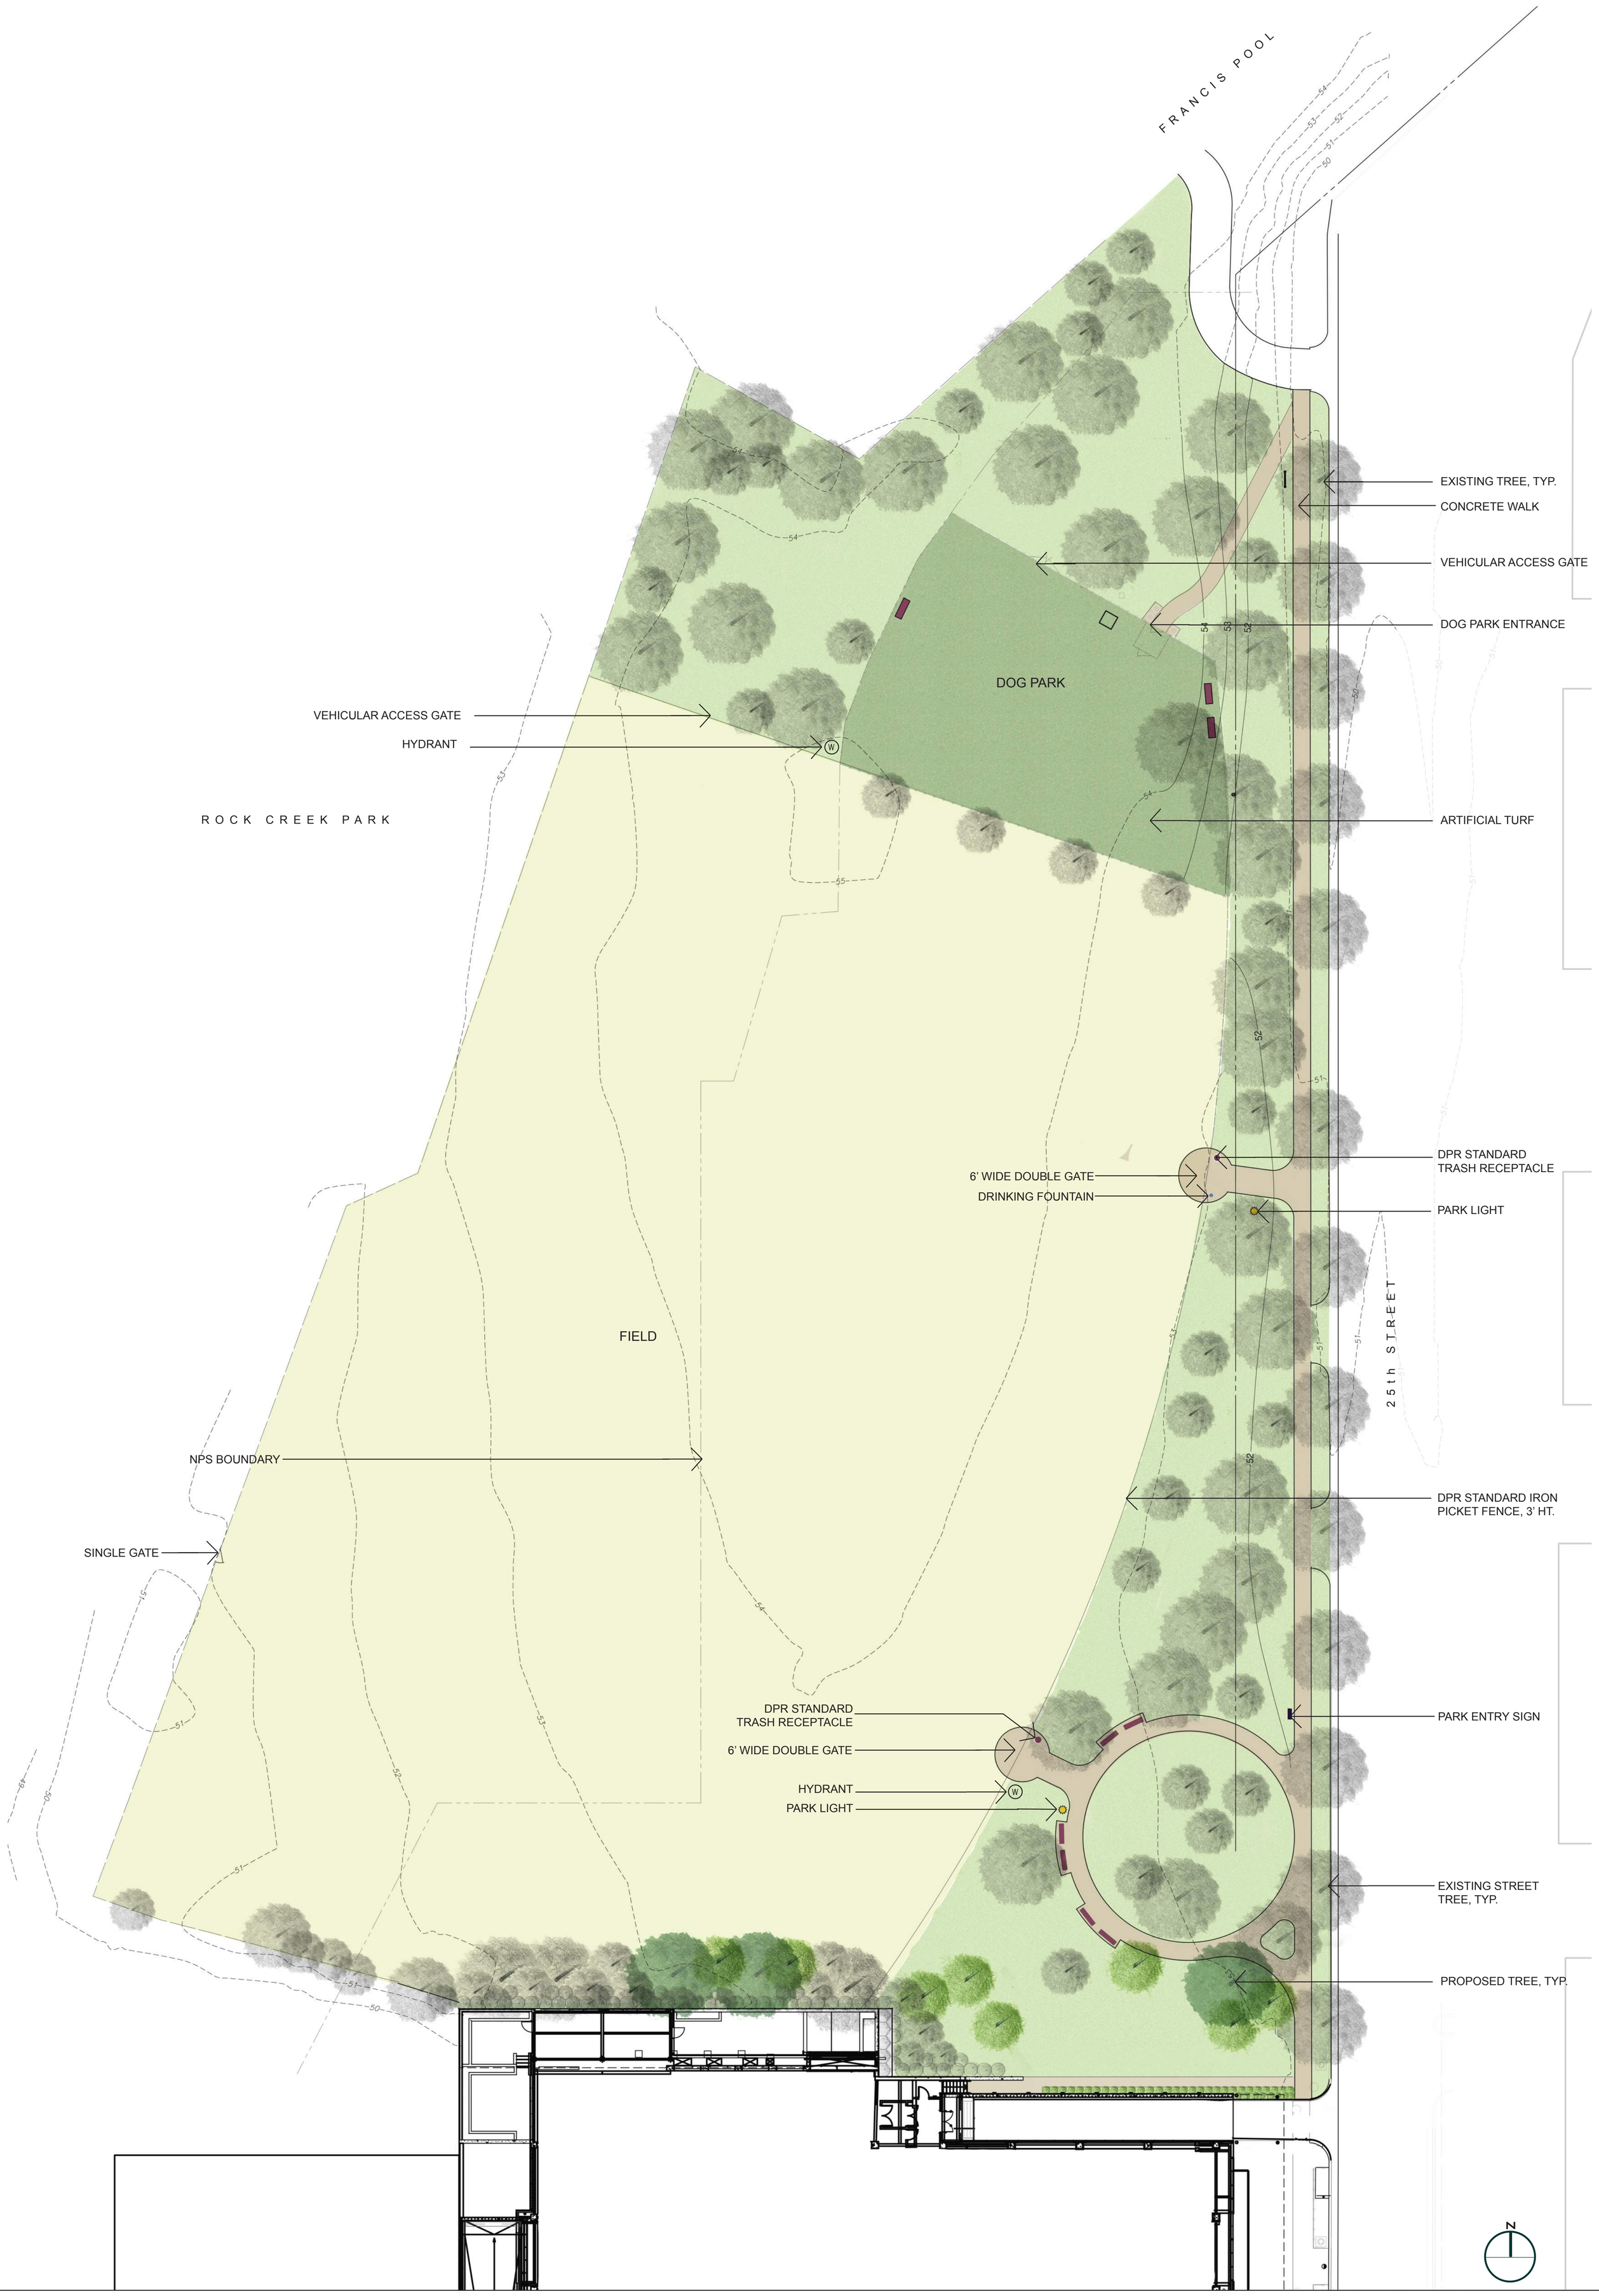

OCULUS
11.30.18

FRANCIS FIELD
REVISED MASTER PLAN - 2018